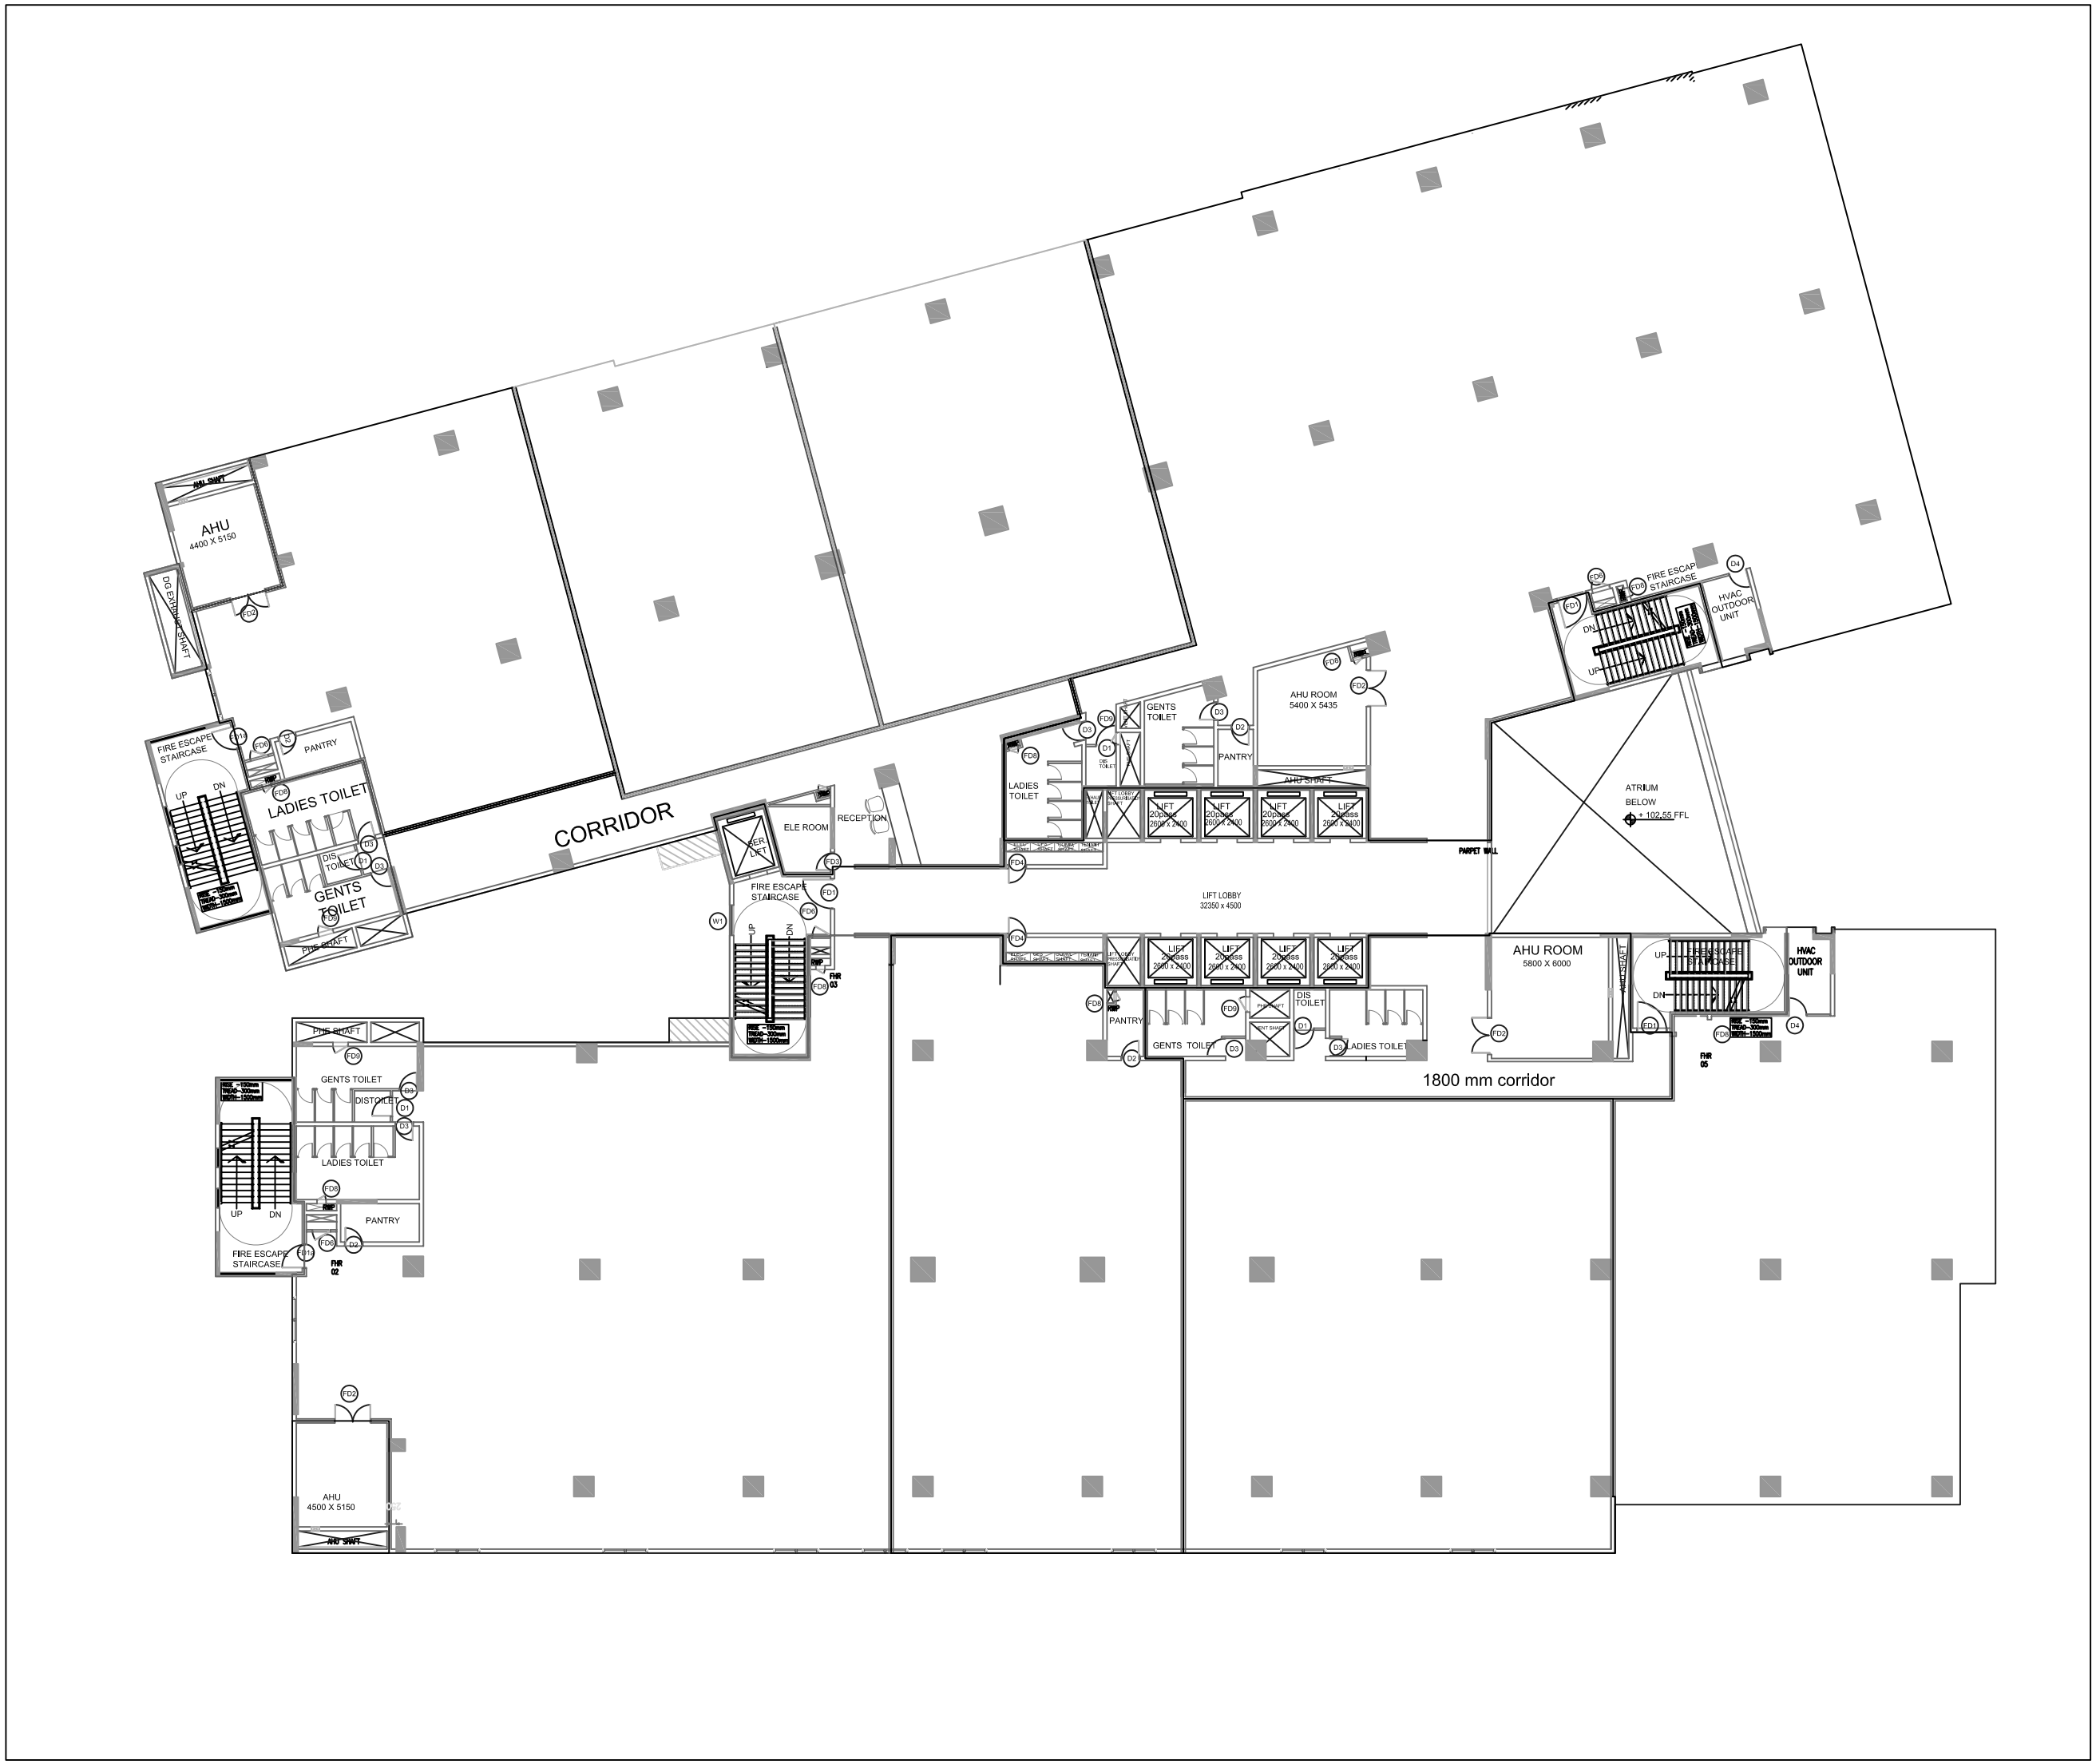

AHU
4400 X 5150
DG EXHAUST SHAFT
FIRE ESCAPE STAIRCASE
UP
DN
PANTRY
LADIES TOILET
DIS TOILET
GENTS TOILET
PHE SHAFT
CORRIDOR
SER LIFT
ELE ROOM
RECEPTION
FIRE ESCAPE STAIRCASE
FHR 03
LADIES TOILET
GENTS TOILET
PANTRY
AHU ROOM
5400 X 5435
AHU SHAFT
LIFT 20pass 2600 x 2400
LIFT LOBBY
32350 x 4500
PARPET WALL
ATRIUM
BELOW
+ 102.55 FFL
FIRE ESCAPE STAIRCASE
HVAC OUTDOOR UNIT
AHU ROOM
5800 X 6000
AHU SHAFT
FIRE ESCAPE STAIRCASE
HVAC OUTDOOR UNIT
FHR 05
PANTRY
GENTS TOILET
DIS TOILET
LADIES TOILET
1800 mm corridor
PHE SHAFT
GENTS TOILET
DISTOILET
LADIES TOILET
PANTRY
FIRE ESCAPE STAIRCASE
FHR 02
AHU
4500 X 5150
AHU SHAFT